Mural Competition Detail Template
Markthalle Building North Facade

Choose an area of the green space to place
an in-scale detail of your proposed design

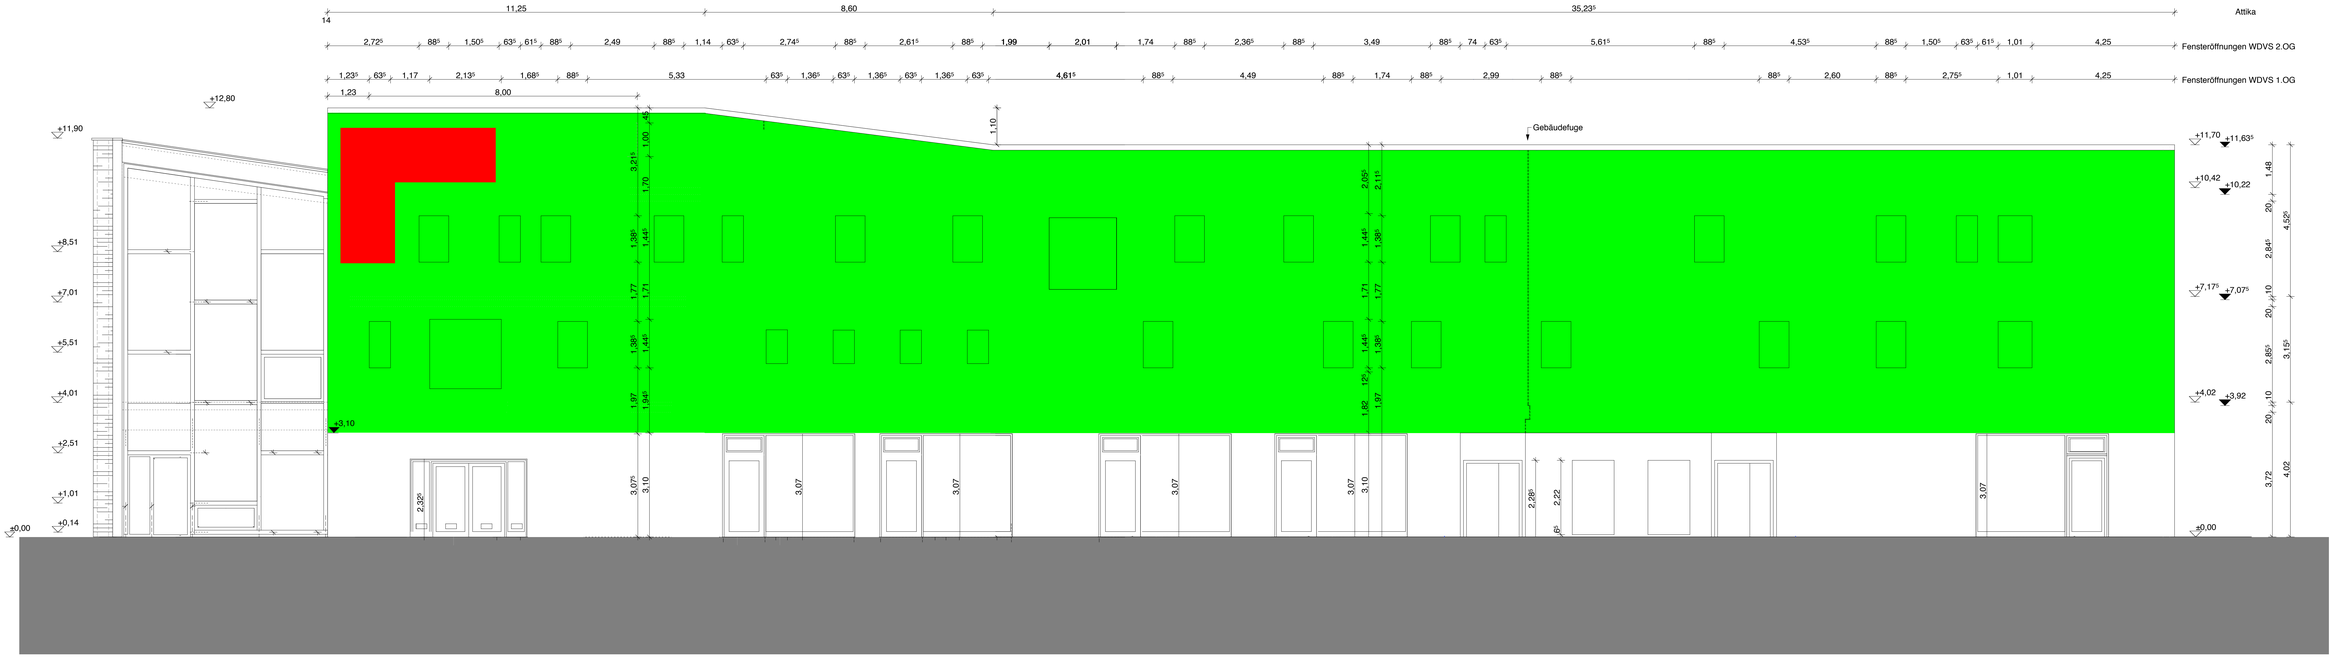

LEGEND

= Area of mural excluding windows, which are signalled by rectangles

= Area excluded from the mural – no artwork in these areas

= Area of Markthalle logo – no high contrast or crucial imagery to be placed in this area

Planungsstand	Ausführungsplanung
Projekt	Sanierung und Neustrukturierung der Markthalle Wolfsburg Porschestr.2c, 38 440 Wolfsburg Flur 6, Flurstück 182/321, 182/322
Bauherr	NEULAND Wohnungsgesellschaft mbH Erfurter Ring 15, 38 444 Wolfsburg Telefon: 05361 / 791 201 , Fax: 05361 / 791 136
Architekt	de+ architekten Markgrafenstr. 86, 10969 Berlin Telefon: 030 / 259 375 30 , Fax.: 030 / 259 375 35 Mobil: 0170 / 320 69 69, mail@dilling-euler.de
Tragwerksplanung	Ingenieurbüro Dipl.-Ing. Götz & Ilsemann Gräwestiftstr. 14, 31134 Hildesheim Tel.: 05121/31517 Fax.: 05121/37211 Email: hildesheim@goetz-ilsemann.de
HLS Planung, ENEV	lwb Ingenieurgesellschaft mbH Richard-Wagner-Str. 5, 39 106 Magdeburg Telefon: 0391-58 881-0, m.michel@lwb-ingenieure.de
Plan	Ansichten Riegel - Blatt 1
Maßstab / Format	1: 50/ A0
Plan-Nr.	WOMA.A.5.50.A.1.1.11
Gezeichnet	BF
Datum	17.04.2009/ 16.06.2008